M	DENSE YEW	TAXUS X MEDIA

NOTES:

1. ALL PLANTS TO BE PLANTED IN CONTINUOUS MULCHED BEDS.

2. ALL PLANT MATERIAL AND INSTALLATION SHALL FOLLOW THE AMERICAN STANDARDS CURRENTLY RECOMMENDED BY THE AMERICAN ASSOCIATION OF

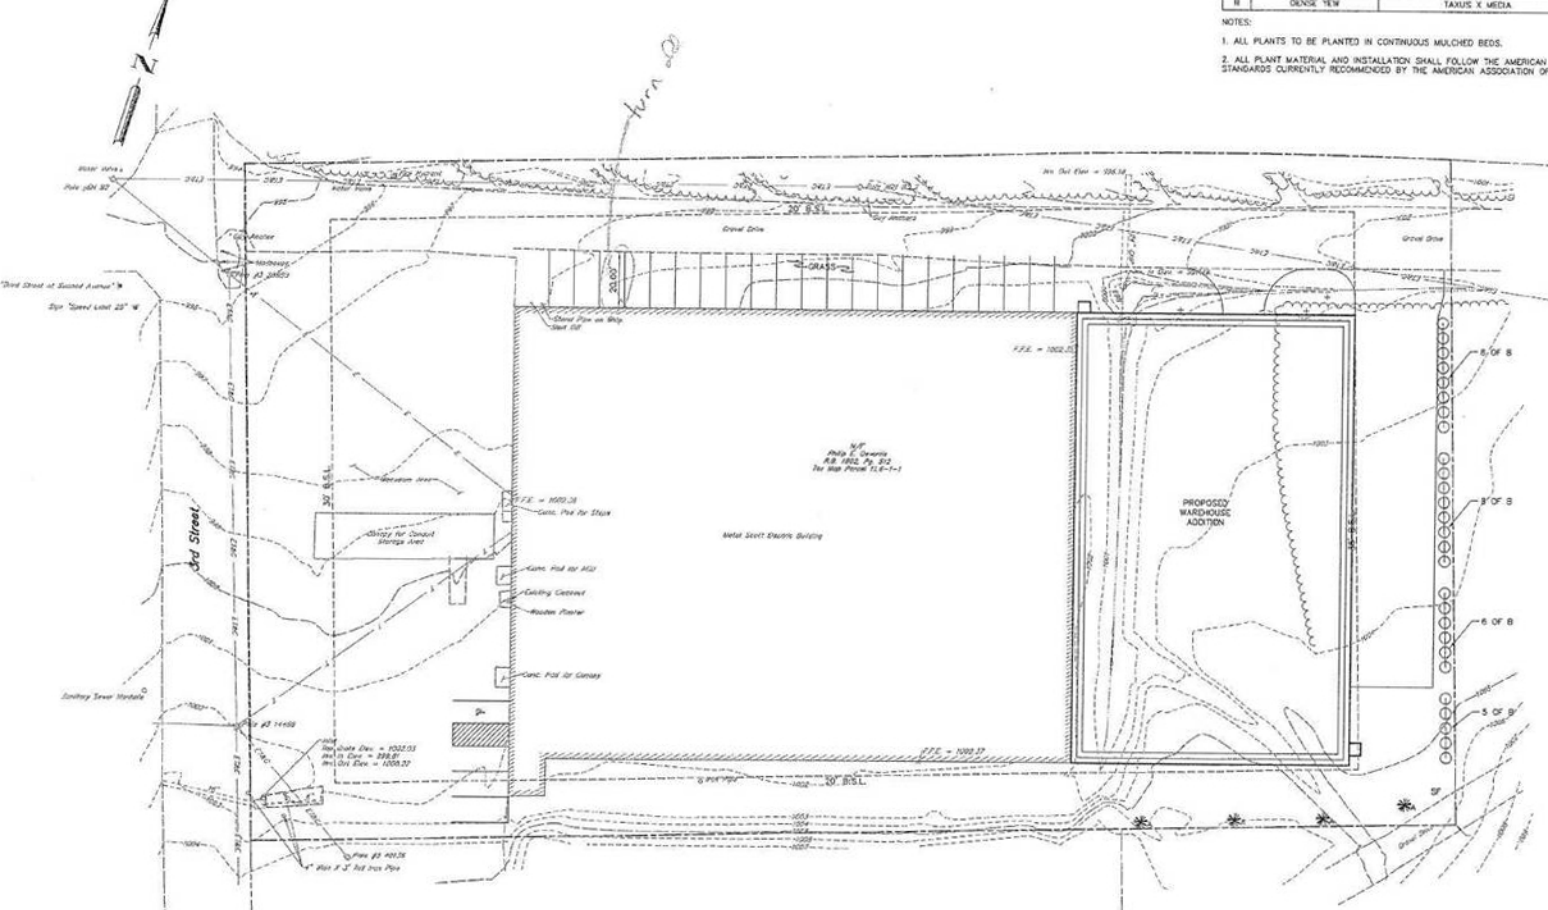

NOTES:

1. ALL PROPOSED UTILITY SERVICE CONNECTIONS ARE TO BE AN EXTENSION OF THE EXISTING BUILDINGS LATERALS. SEE ARCHITECTURAL PLANS.

PLAN
SCALE IN FEET
0 20 40 60
scale: 1 inch = 20 feet