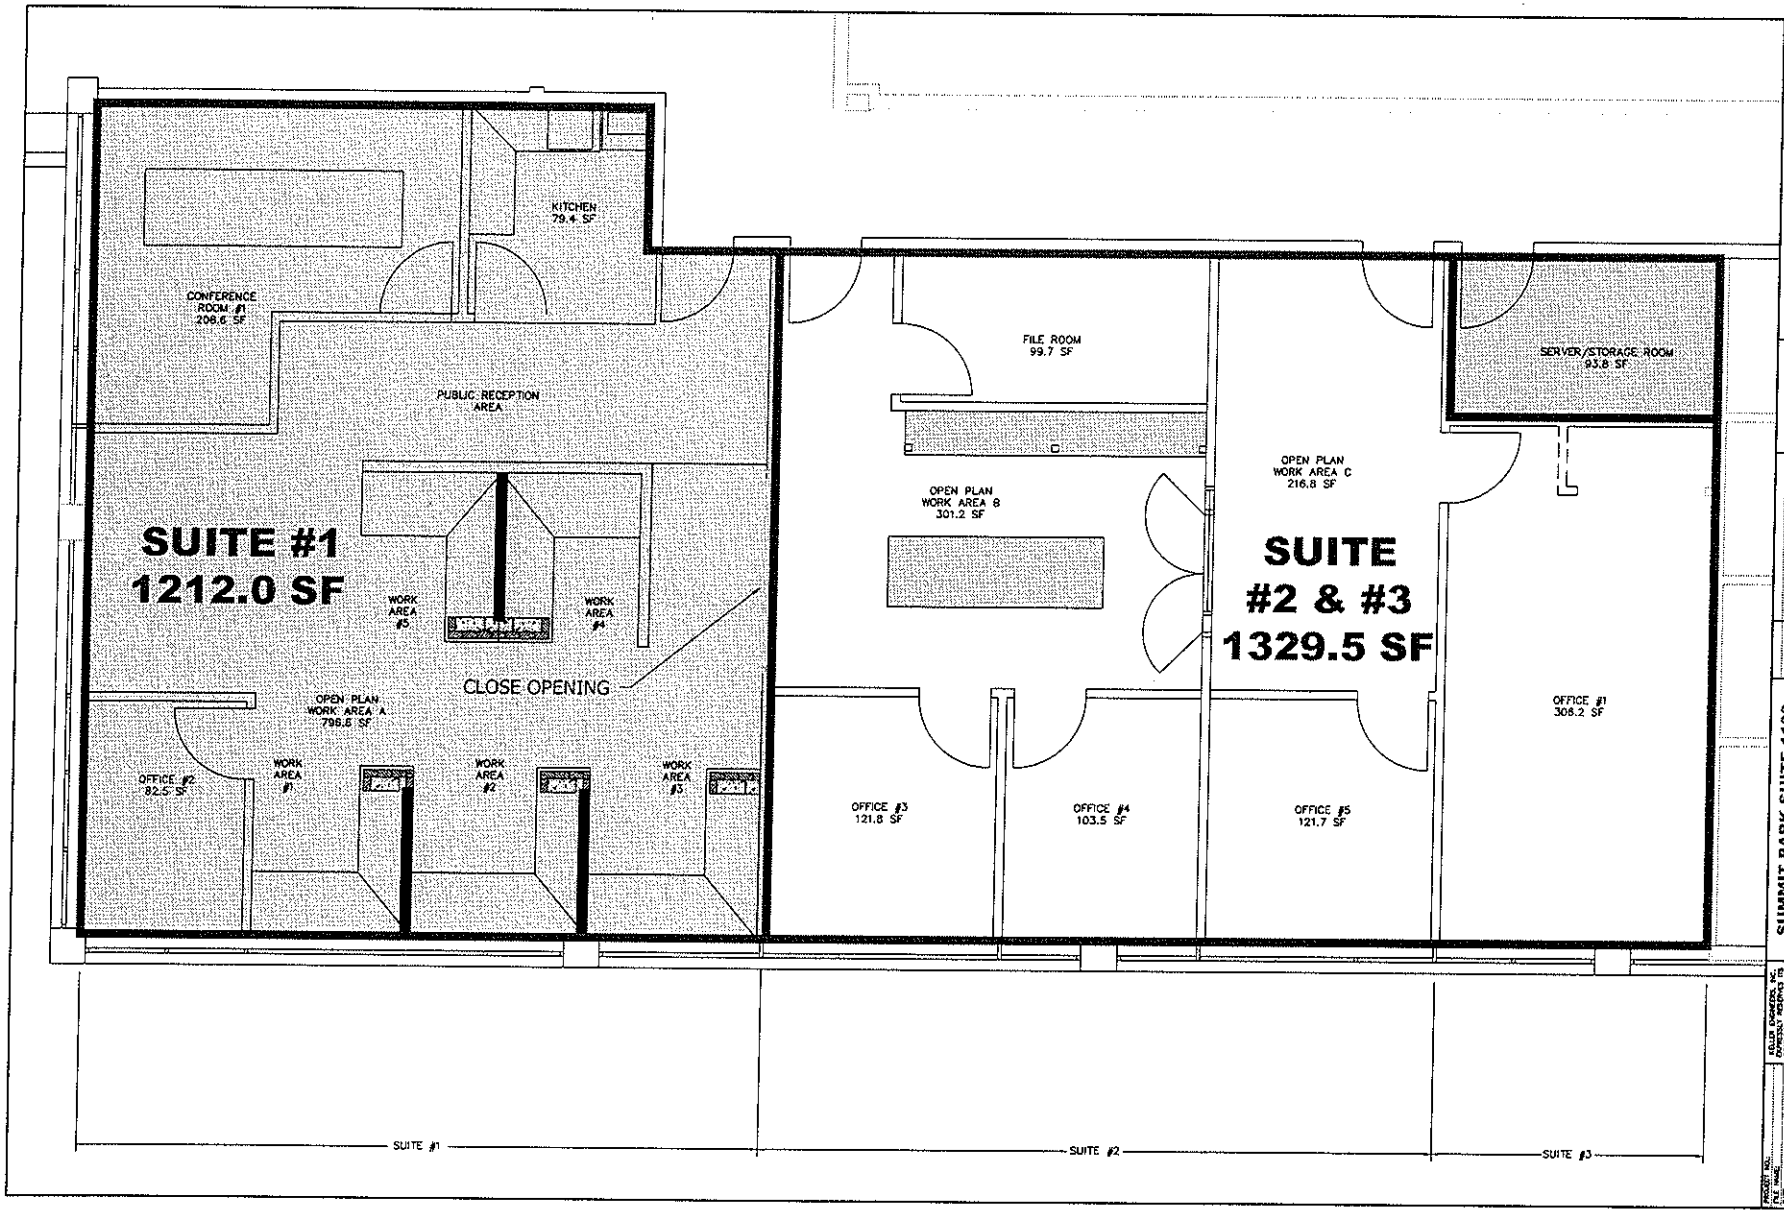

KELLER ENGINEERS, INC.
1952 WADDLE ROAD, #100
STATE COLLEGE, PA 16803
PHONE: 814-231-2925
FAX: 814-231-2926

KELLER ENGINEERS

DATE & INITIALS	REVISION DESCRIPTION

SCALE: 1"=1/8" 3/4" 0" 3/4"

SUMMIT PARK SUITE 1100

SUBDIVISION PROPOSAL

COLLEGE TOWNSHIP, CENTRE COUNTY
PENNSYLVANIA

KELLER ENGINEERS, INC. HAS NO REPRESENTATION OR COMMON LAW COPYRIGHT OR OTHER PROPRIETARY RIGHTS IN THE INFORMATION CONTAINED IN THESE PLANS AND SPECIFICATIONS. THESE PLANS ARE NOT TO BE REPRODUCED, CHANGED OR COPIED IN ANY FORM OR MANNER WHATSOEVER, NOR ARE THEY TO BE ASSIGNED TO ANY THIRD PARTY WITHOUT PRIOR WRITTEN PERMISSION AND ADAPTATION BY KELLER ENGINEERS, INC.

PROJECT NO.:
FILE NAME:
DATE: 2023-07-10
DRAWN BY:
CHECKED BY:

1